


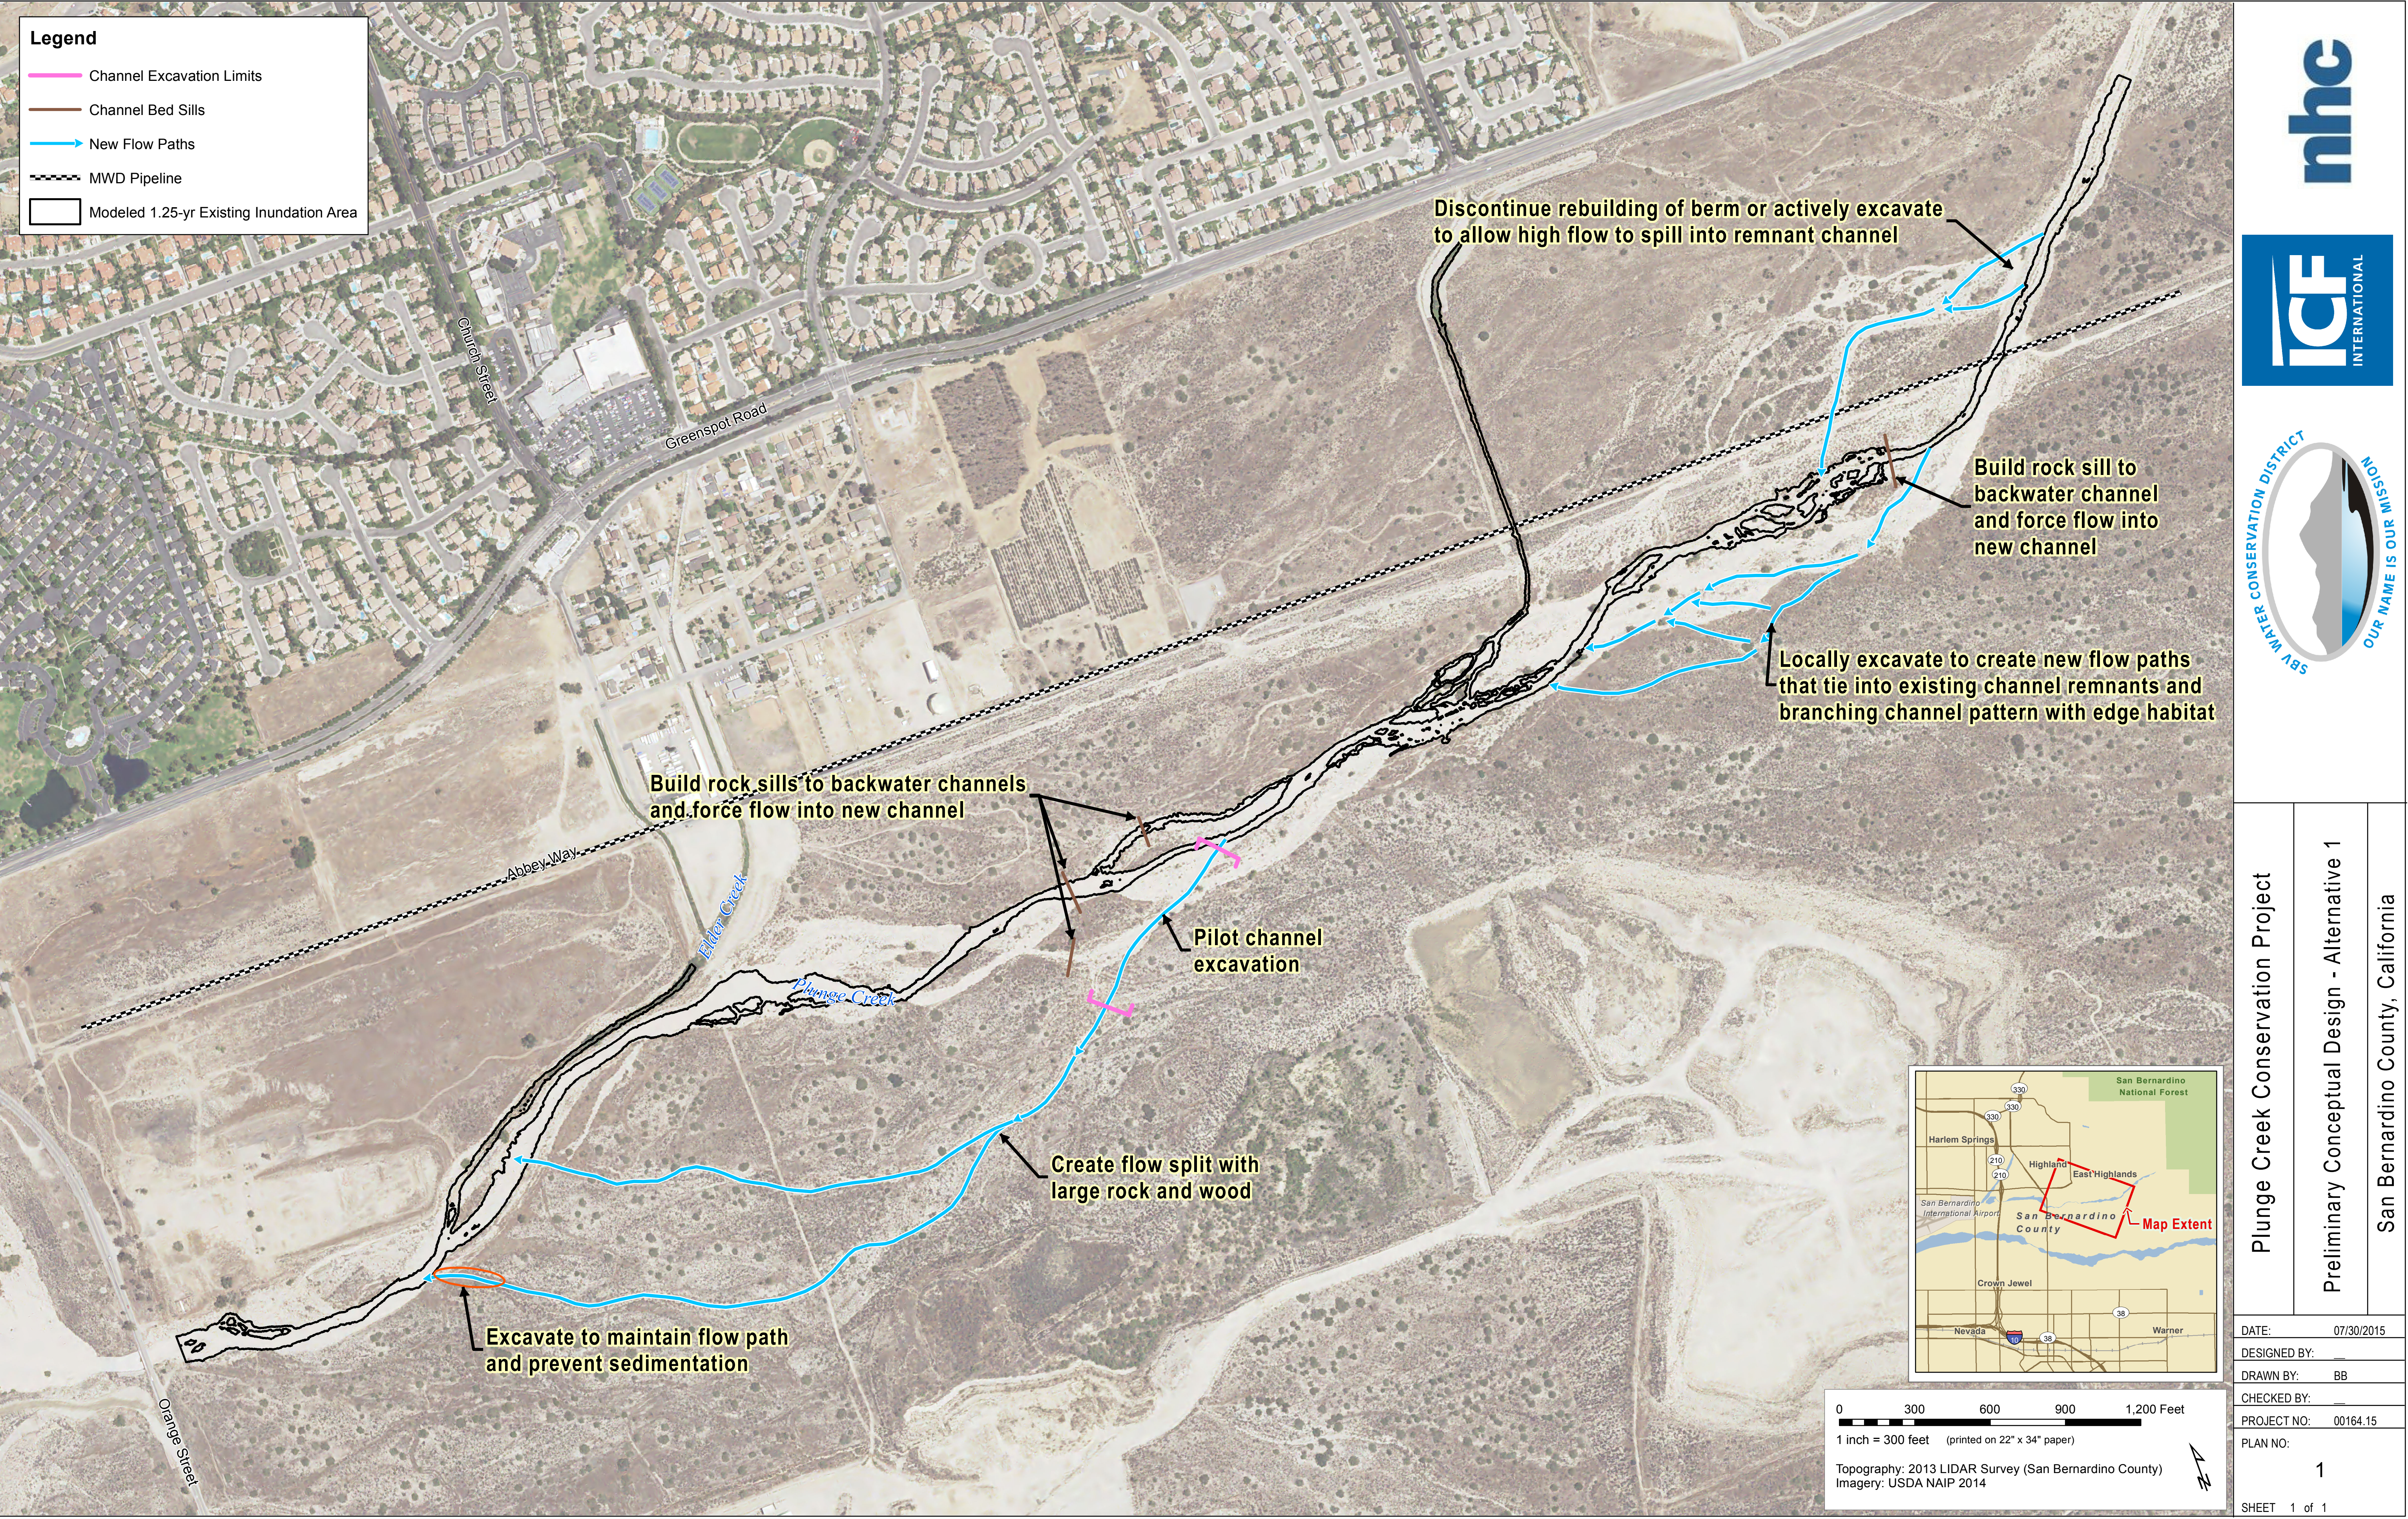

Plunge Creek Conservation Project	
Preliminary Conceptual Design - Alternative 1	
San Bernardino County, California	
DATE:	07/30/2015
DESIGNED BY:	_____
DRAWN BY:	BB
CHECKED BY:	_____
PROJECT NO:	00164.15
PLAN NO:	1
SHEET	





Legend

- Channel Excavation Limits
- Mine Protection Barrier
- Channel Bed Sills
- Boulder Flow Deflectors
- New Flow Paths
- MWD Pipeline
- Modeled 1.25-yr Existing Inundation Area



0 300 600 900 1,200 Feet
1 inch = 300 feet (printed on 22" x 34" paper)

Topography: 2013 LIDAR Survey (San Bernardino County)
Imagery: USDA NAIP 2014

Plunge Creek Conservation Project		
Preliminary Conceptual Design - Alternative 3		
San Bernardino County, California		
DATE:	07/30/2015	
DESIGNED BY:		
DRAWN BY:	BB	
CHECKED BY:		
PROJECT NO:	00164.15	
PLAN NO:	1	
SHEET	1 of 1	